Die digitale Landesbibliothek Oberösterreich

oö landes bibliothek

Terms and Conditions

The Library provides access to digitized documents strictly for noncommercial educational, research and private purposes and makes no warranty with regard to their use for other purposes. Some of our collections are protected by copyright. Publication and/or broadcast in any form (including electronic) requires prior written permission from the Library.

Each copy of any part of this document must contain there Terms and Conditions. With the usage of the library's online system to access or download a digitized document you accept there Terms and Conditions.

Reproductions of material on the web site may not be made for or donated to other repositories, nor may be further reproduced without written permission from the Library

For reproduction requests and permissions, please contact us. If citing materials, please give proper attribution of the source.

Imprint:
Director: Mag. Renate Plöchl
Deputy director: Mag. Julian Sagmeister
Owner of medium: Oberösterreichische Landesbibliothek
Publisher: Oberösterreichische Landesbibliothek, 4021 Linz, Schillerplatz 2

Contact:
Email: landesbibliothek(at)ooe.gv.at
Telephone: +43(732) 7720-53100

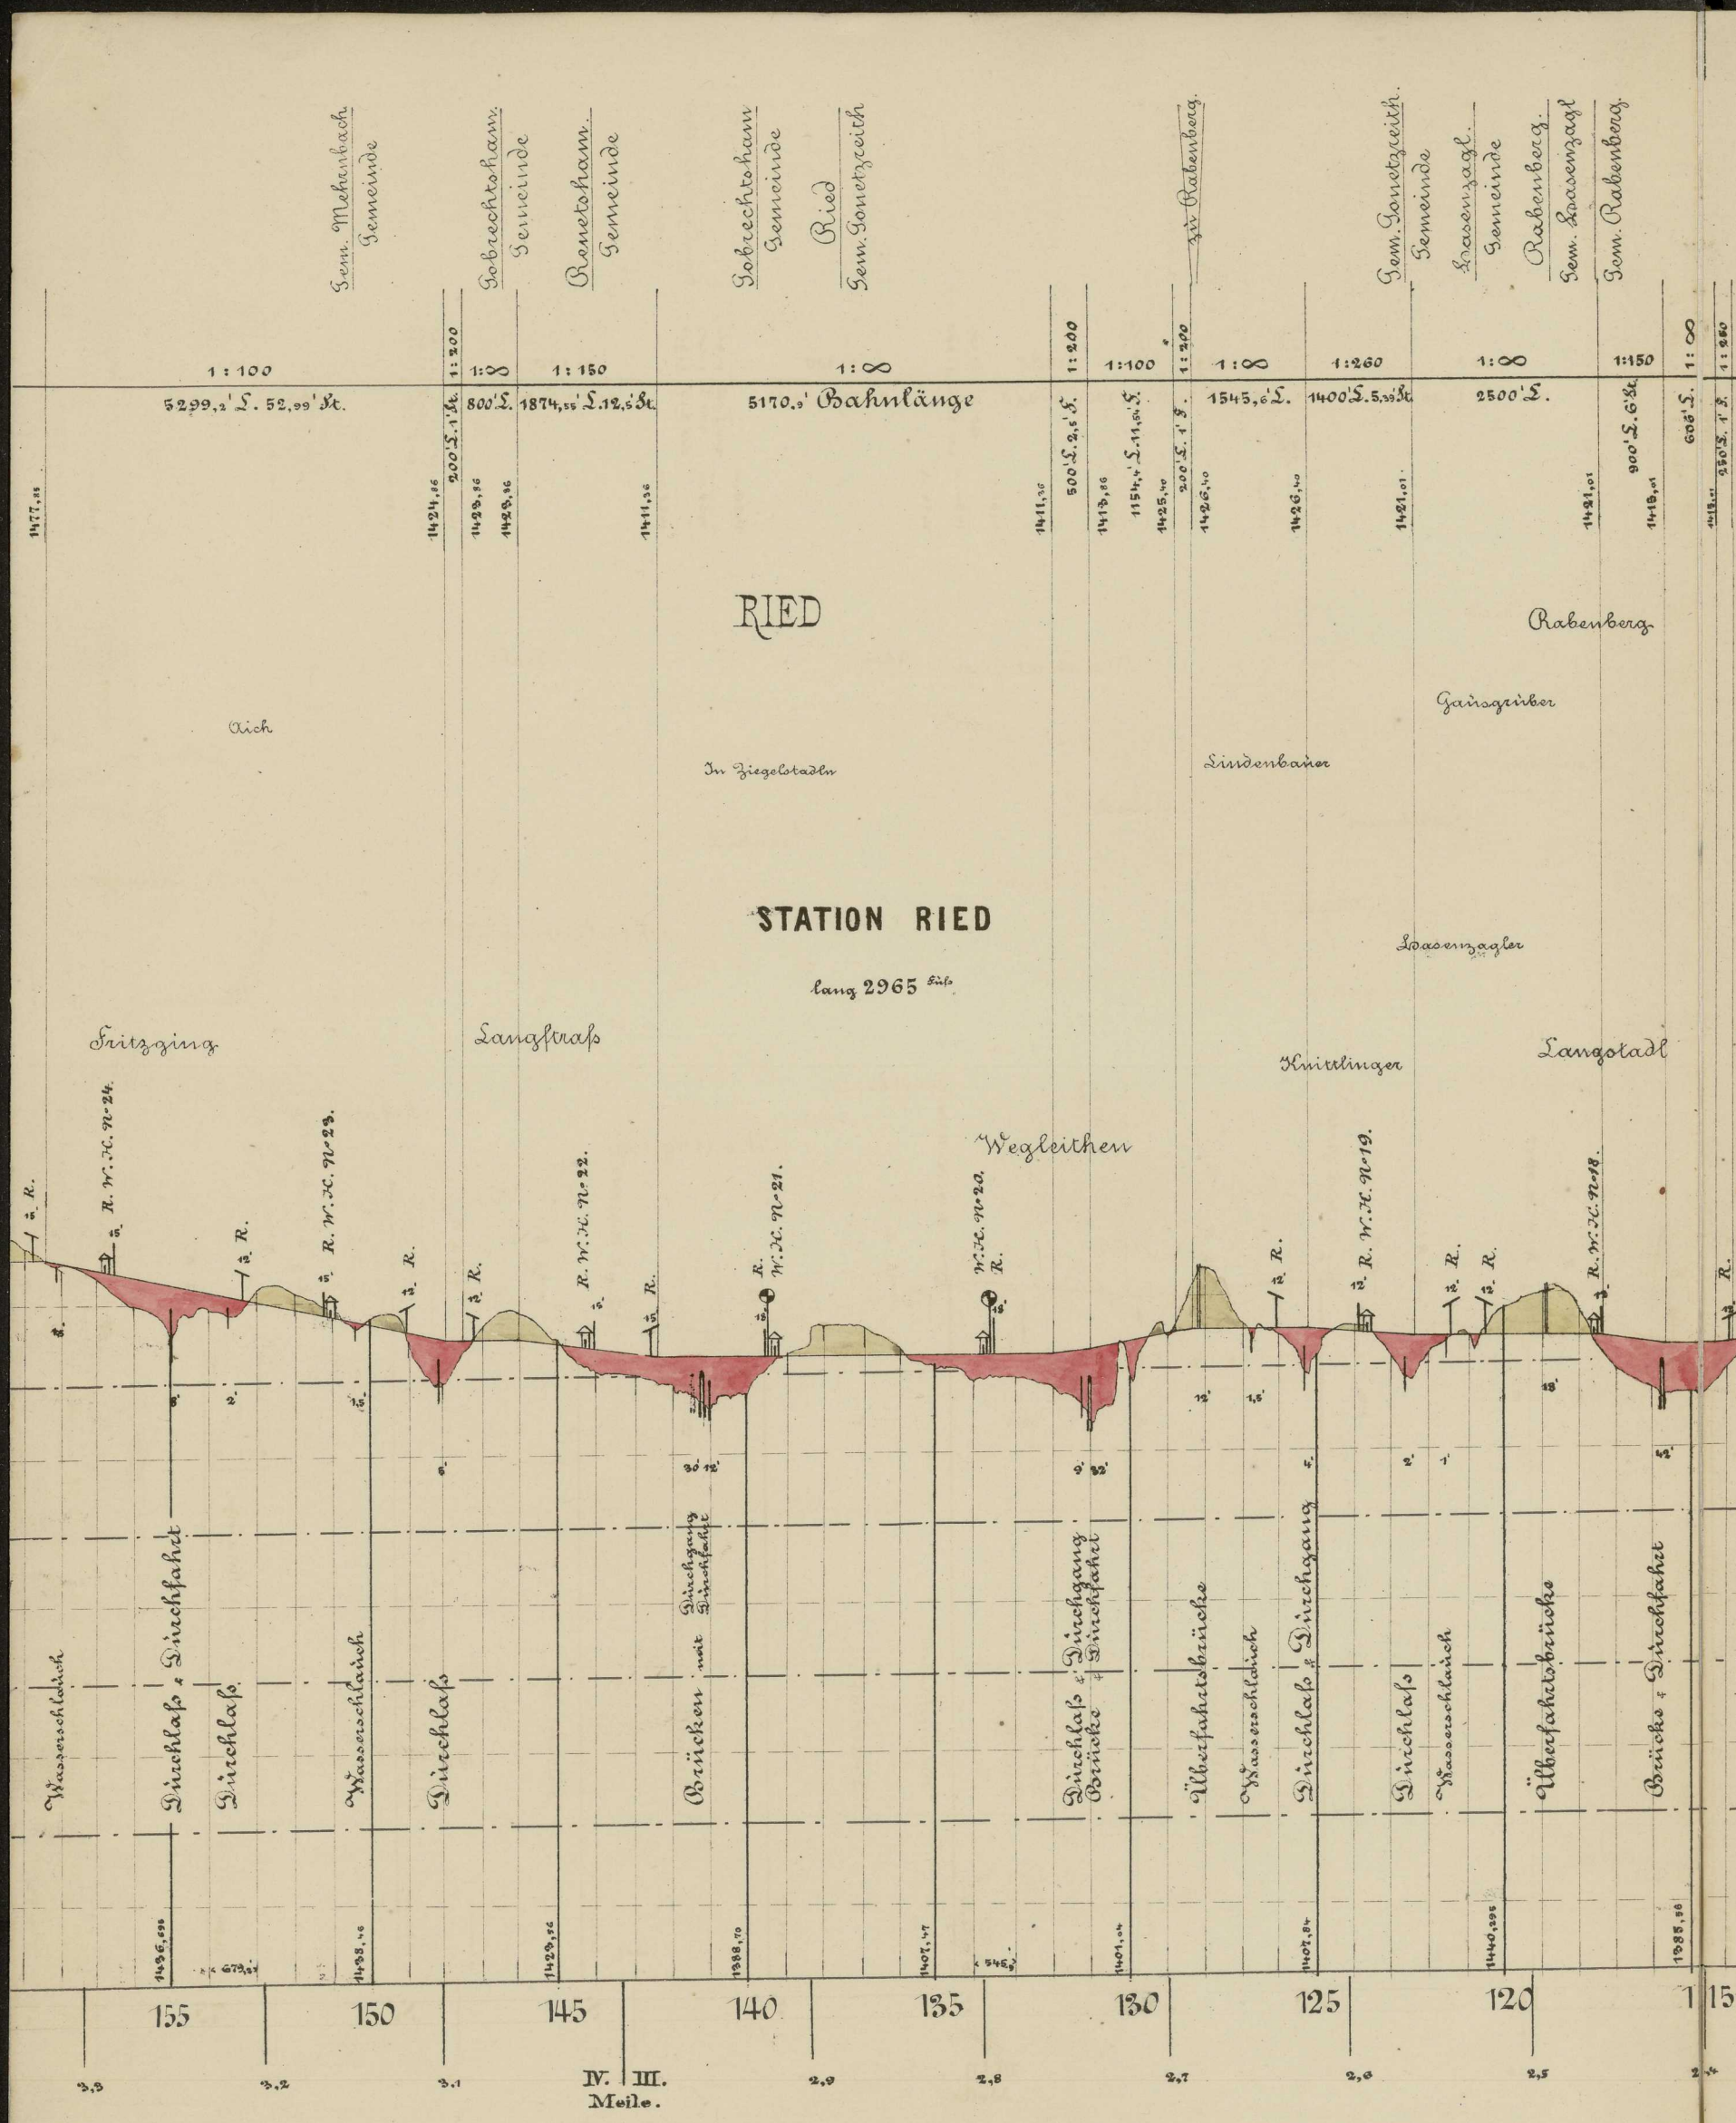
Gem. Mehrnbach Gemeinde
Gobrechtsham Gemeinde
Ranetsham Gemeinde
Gobrechtsham Gemeinde
Ried Gem. Sonetzreith
Gem. Sonetzreith Gemeinde
Haasenzagl Gemeinde
Rabenberg Gem. Haasenzagl
Gem. Rabenberg
1:100
1:200
1:∞
1:150
1:∞
1:100
1:200
1:∞
1:260
1:∞
1:150
1:∞
1:250
5299,2' L. 52,99' St.
800' L.
1874,55' L. 12,5' St.
5170,9' Bahnlänge
500' L. 2,5' S.
1154,4' L. 11,54' S.
1545,6' L.
1400' L. 5,33' St.
2500' L.
900' L. 6' St.
605' L.
200' L. 1' S.
200' L. 1' S.
250' L. 1' S.
RIED
Rabenberg
Gaisgrüber
Aich
In Ziegelstadln
Lindenbauer
STATION RIED
lang 2965 Fuß
Haasenzagler
Fritzging
Langstraß
Kuttlinger
Langstadl
Wegleithen
R. W. H. N. 24.
R. W. H. N. 23.
R. W. H. N. 22.
R. W. H. N. 21.
W. H. N. 20.
R. W. H. N. 19.
R. W. H. N. 18.
Wasserschlauch
Durchlaß & Durchfahrt
Durchlaß
Wasserschlauch
Durchlaß
Brücken mit Durchgang Durchfahrt
Durchlaß & Durchgang Brücke & Durchfahrt
Überfahrtsbrücke
Wasserschlauch
Durchlaß & Durchgang
Durchlaß
Wasserschlauch
Überfahrtsbrücke
Brücke & Durchfahrt
155
150
145
140
135
130
125
120
115
3,3
3,2
3,1
IV. III.
Meile.
2,9
2,8
2,7
2,6
2,5
2,4
G.l. 405,1
R. 2000'; l. 2119,41'
G. 253,2
R. 3000' l. 1459,1'
G.l. 1234'
R. 6000' l. 894,5'
G.l. 444,9
R. 1800' l. 1649,3
G.l. 443,2'
R. 1600' l. 1189,6'
G.l. 2197,45'
R. 1500' l. 1765,5'
G.l. 714,4'
R. 2000' l. 948,9
G.l. 569,92'
R. 2500' l. 1881,23'
G.l. 3278,27'
1985,9