Die digitale Landesbibliothek Oberösterreich

oö landes bibliothek

Terms and Conditions

The Library provides access to digitized documents strictly for noncommercial educational, research and private purposes and makes no warranty with regard to their use for other purposes. Some of our collections are protected by copyright. Publication and/or broadcast in any form (including electronic) requires prior written permission from the Library.

Each copy of any part of this document must contain there Terms and Conditions. With the usage of the library's online system to access or download a digitized document you accept there Terms and Conditions.

Reproductions of material on the web site may not be made for or donated to other repositories, nor may be further reproduced without written permission from the Library

For reproduction requests and permissions, please contact us. If citing materials, please give proper attribution of the source.

Imprint:
Director: Mag. Renate Plöchl
Deputy director: Mag. Julian Sagmeister
Owner of medium: Oberösterreichische Landesbibliothek
Publisher: Oberösterreichische Landesbibliothek, 4021 Linz, Schillerplatz 2

Contact:
Email: landesbibliothek(at)ooe.gv.at
Telephone: +43(732) 7720-53100

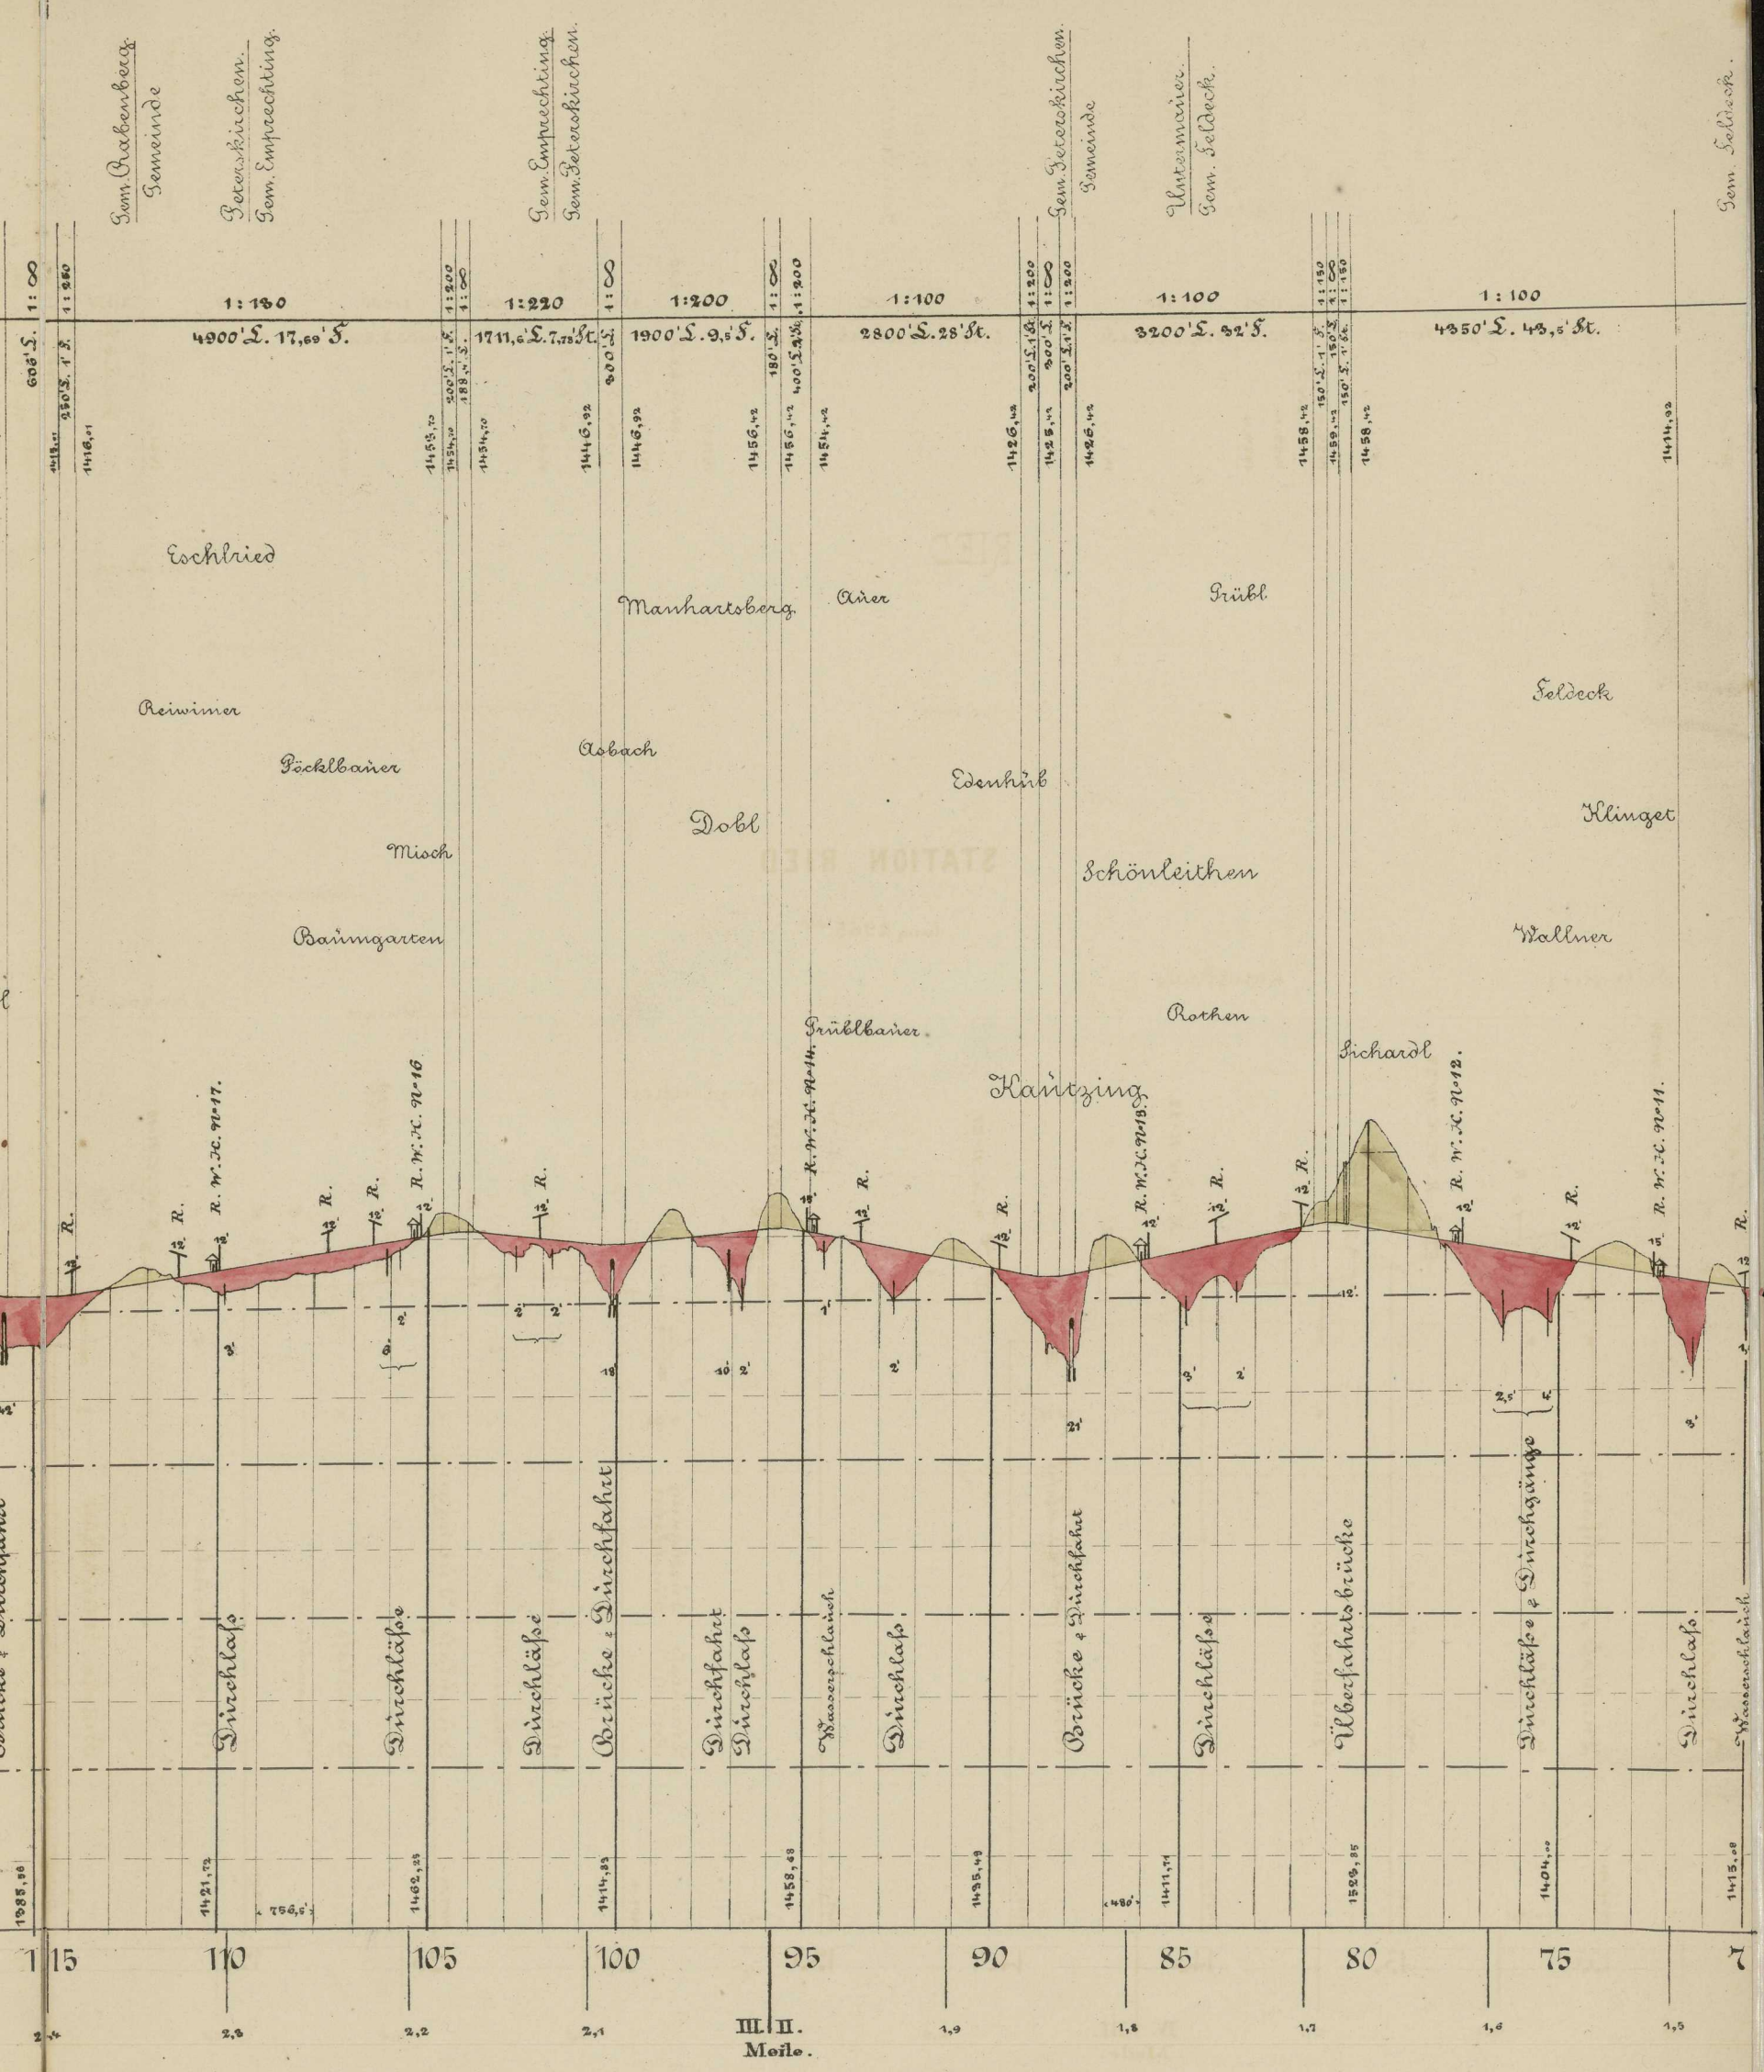
Gem. Rabenberg. / Gemeinde
Peterskirchen. / Gem. Emprechting.
Gem. Emprechting. / Gem. Peterskirchen.
Gem. Peterskirchen. / Gemeinde
Unterneiser. / Gem. Feldeck.
Gem. Feldeck.
1:180
1:220
1:200
1:100
1:100
1:100
4900' L. 17,69' H.
1711,6' L. 7,75' H.
1900' L. 9,5' H.
2800' L. 28' H.
3200' L. 32' H.
4350' L. 43,5' H.
Eschlried
Reiwiner
Pöcklbauer
Mosch
Baumgarten
Manhartsberg
Auer
Aobach
Dobl
Edenhub
Prübl
Feldeck
Klinget
Schönleithen
Wallner
Rothen
Prüblbauer
Kaitzing
Sichardl
R. W. K. N°17.
R. W. K. N°16
R. W. K. N°14.
R. W. K. N°13.
R. W. K. N°12.
R. W. K. N°11.
Durchlaß
Durchläße
Brücke & Durchfahrt
Durchfahrt
Wasserschlauch
Überfahrtsbrücke
Durchläße & Durchgänge
115
110
105
100
95
90
85
80
75
III. II.
Meile.
R. 2000'; l. 2655,52'
G. l. 1331,38'
R. 3000' l. 1076,2'
R. 5000'; l. 3118,3'
G. l. 638,5'
R. 1800' l. 1871,7'
G. l. 4141,'
R. 2500'; l. 2237,4'
G. l. 518,15'
R. 1900'; l. 2974,75'
G. l. 417,5'
R. 2000 l. 806
Ger.